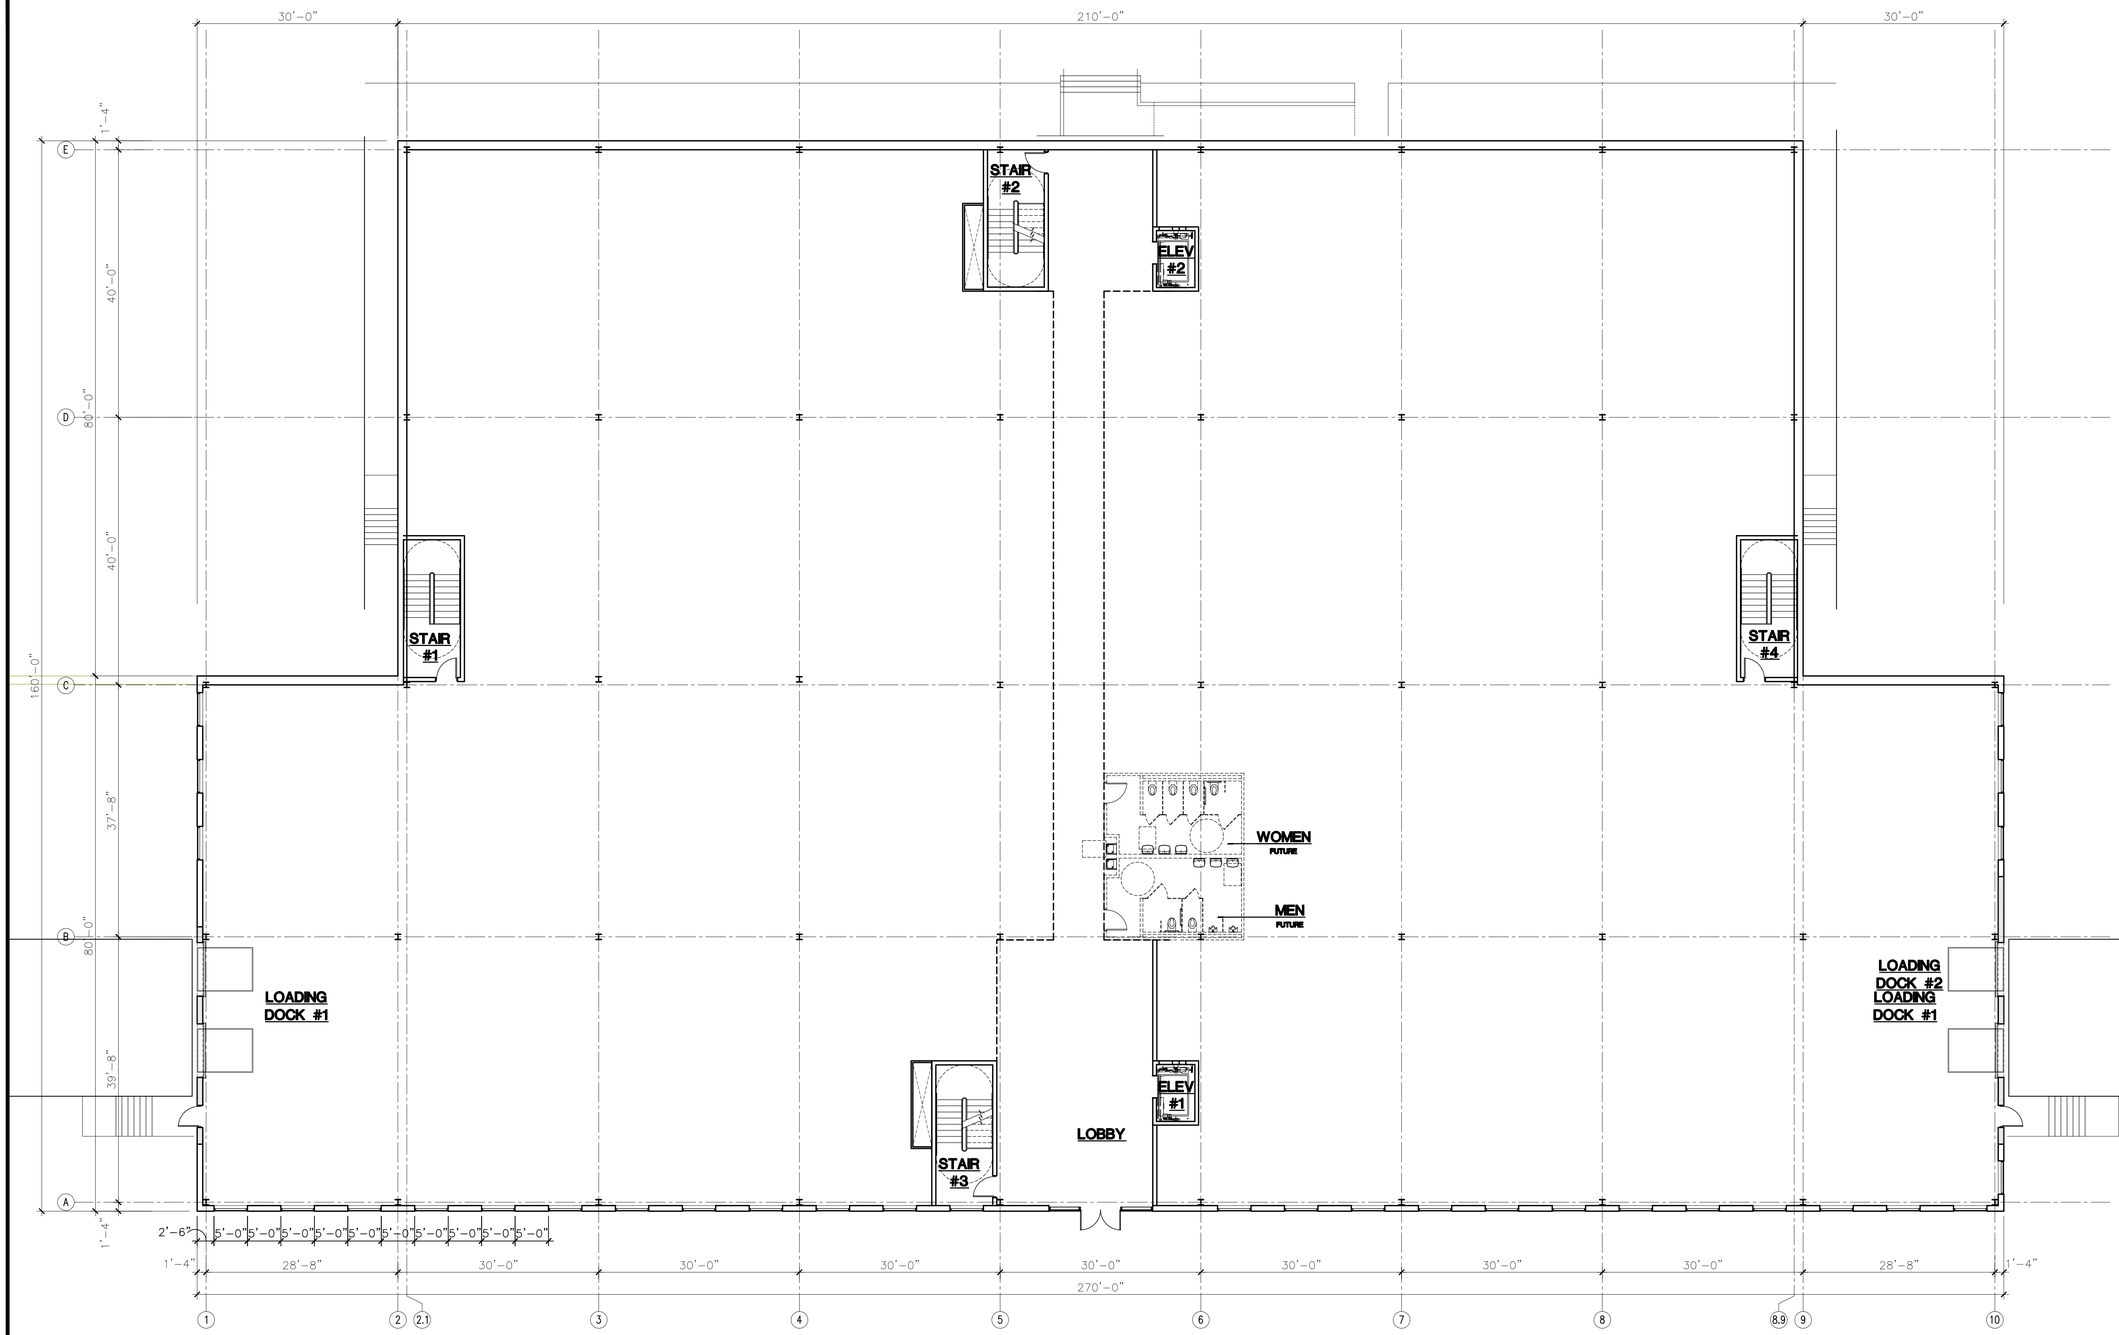


## FIRST FLOOR PLAN
SCALE: 3/32" = 1'-0"


ROSE •TISO & CO. LLC.
ARCHITECTS • SURVEYORS • ENGINEERS

WWW.ROSETISO.COM
35 BRENTWOOD AVENUE, FAIRFIELD, CT 06825
TEL: (203)610-6262 • FAX: (203)610-6404


REVISIONS

| NO. | BY | DATE | DESCRIPTION |
|---|---|---|---|
| 1 | MMF | 11-16-16 | FOR REVIEW |
| 2 | MMF | 11-18-16 | REVISED |
| 3 | MMF | 4-24-17 | REVISED EXTERIOR DESIGN |

PROJECT TITLE

# OFFICE/INDUSTRIAL BUILDING

LOT D-1 WATERVIEW DRIVE
SHELTON, CT.

Prepared For:

R.D. SCINTO, INC.
SHELTON, CONNECTICUT

SHEET TITLE
**FIRST FLOOR PLAN**

| | |
|---|---|
| DESIGNED BY: MMF | SCALE: AS NOTED |
| DRAWN BY: MMF | DATE: 11-16-16 |
| CHECKED BY: PR | PROJECT NUMBER: 2154 |
| CAD FILE: R:/2154/ARCH | |

SEAL

SHEET NUMBER
**A-101**